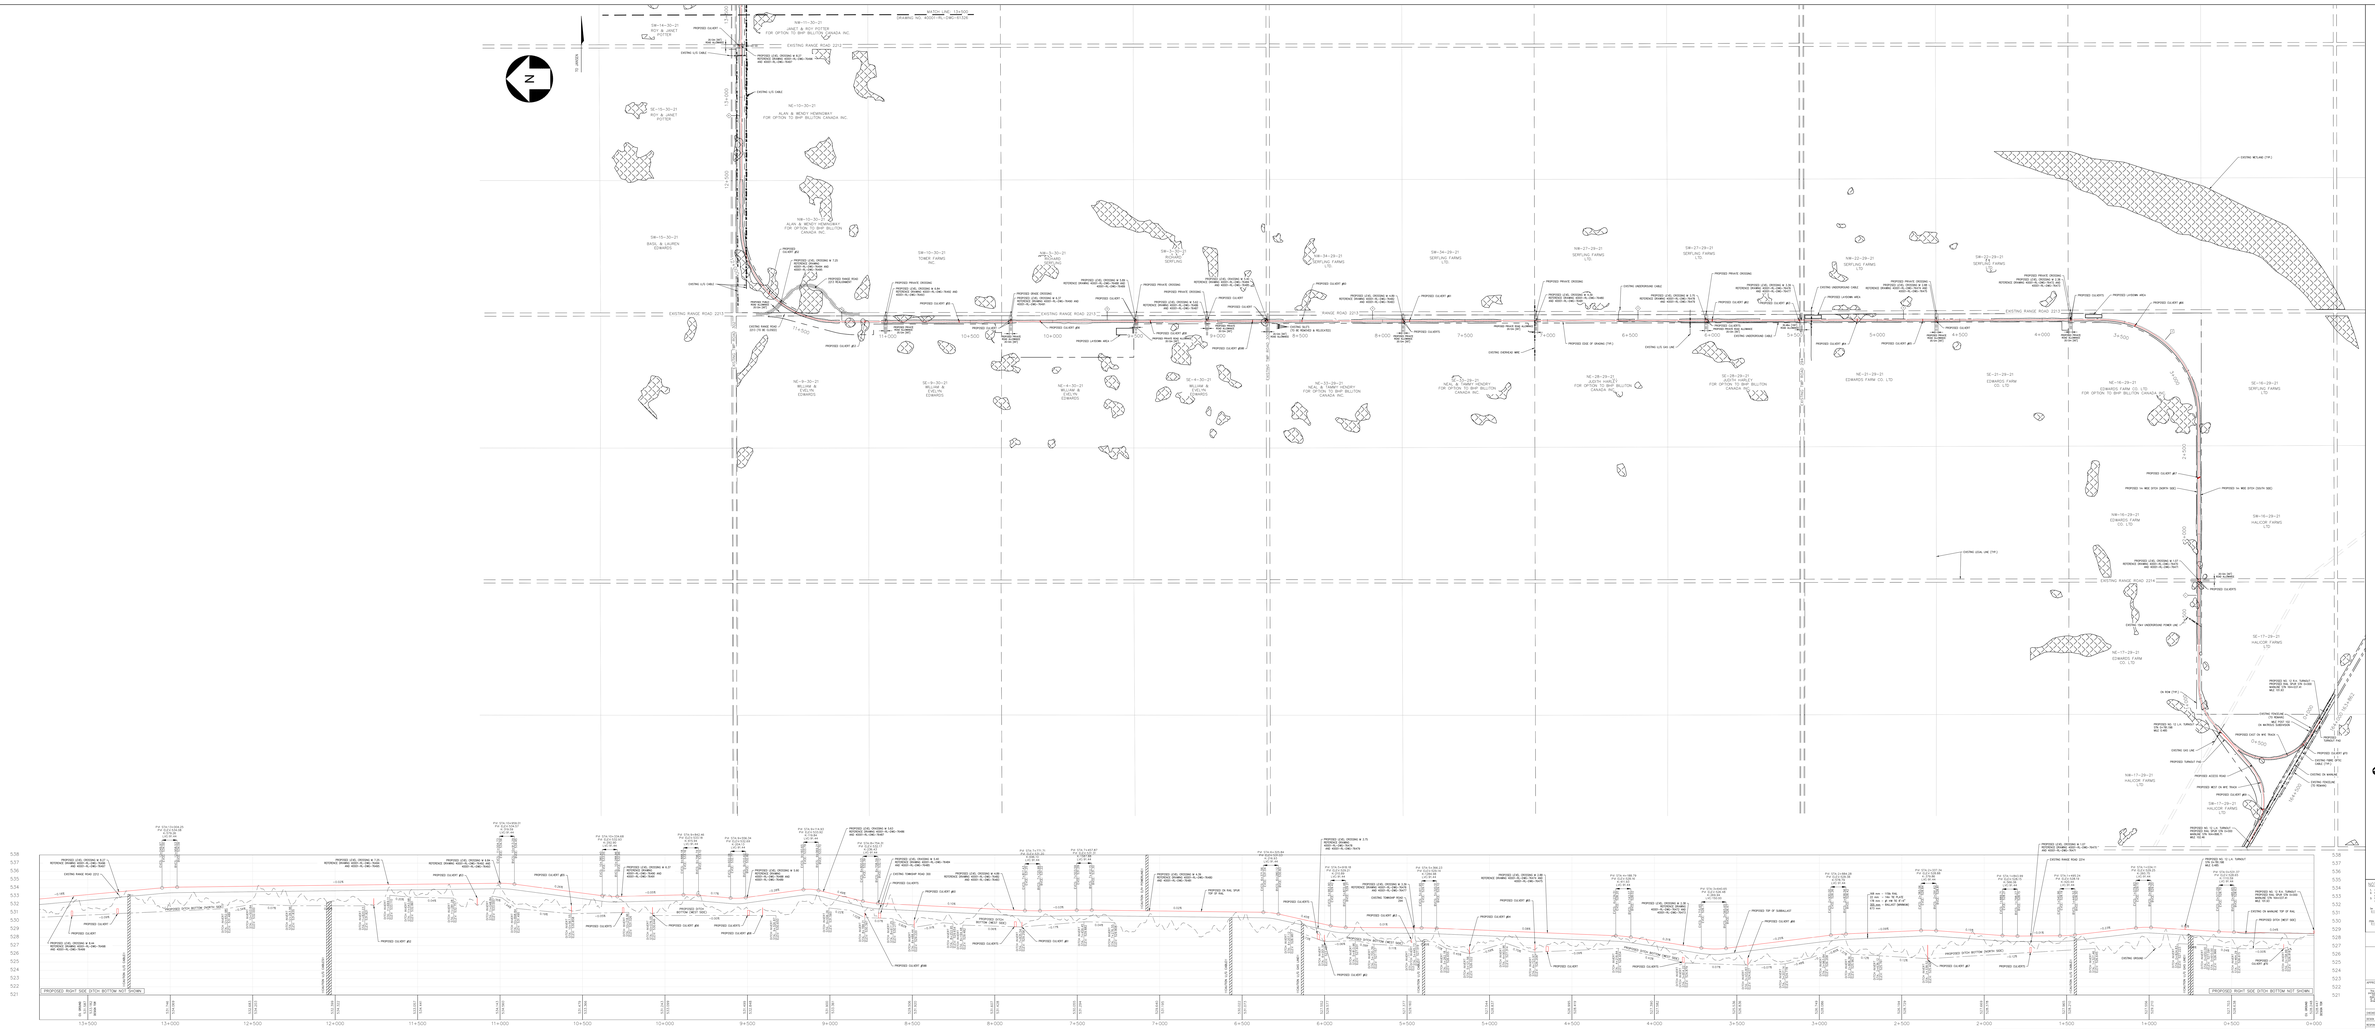
EXISTING RANGE ROAD 221-3
EXISTING RANGE ROAD 221-4
EXISTING RANGE ROAD

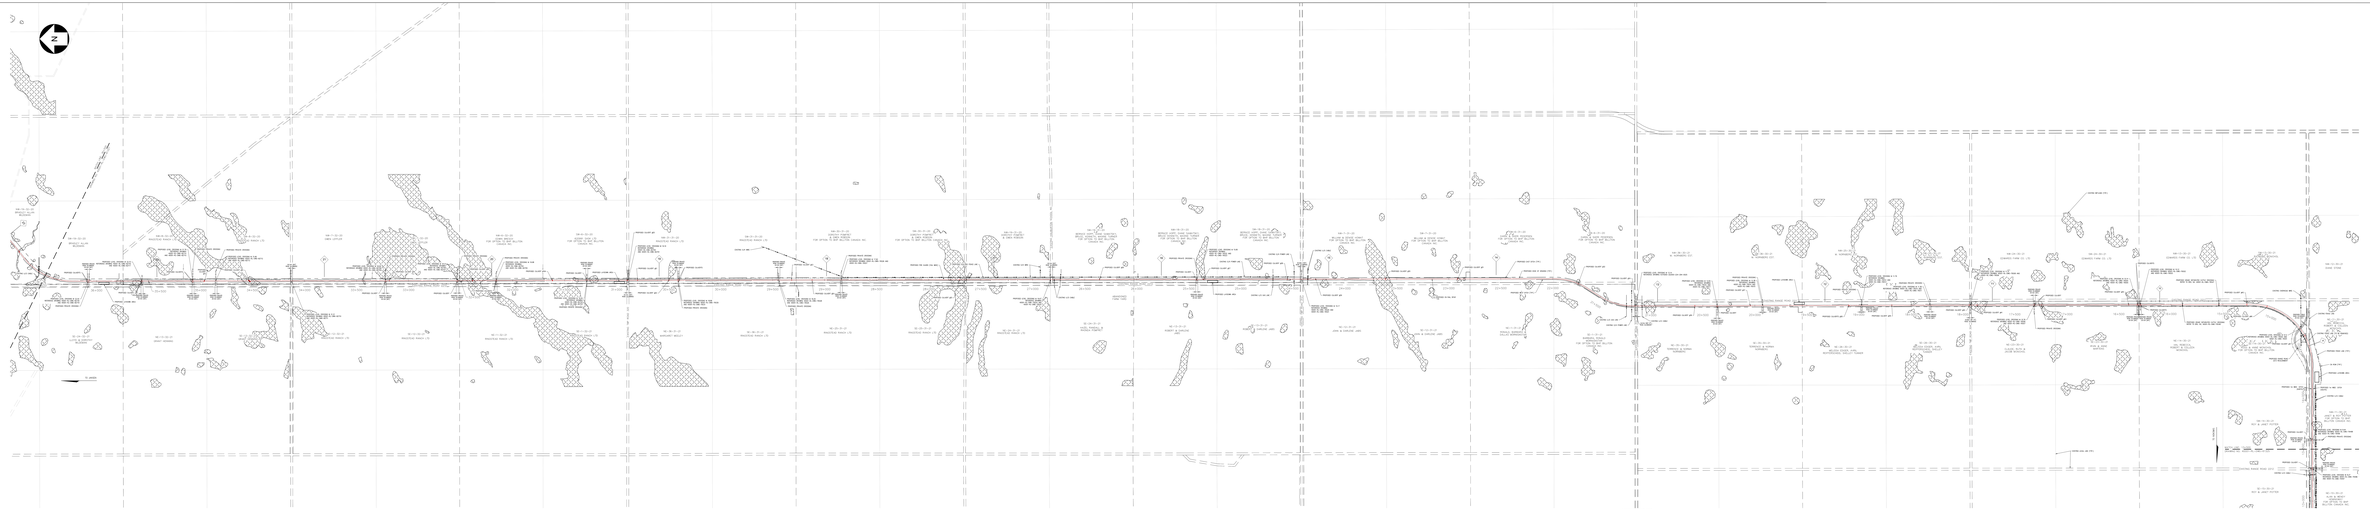

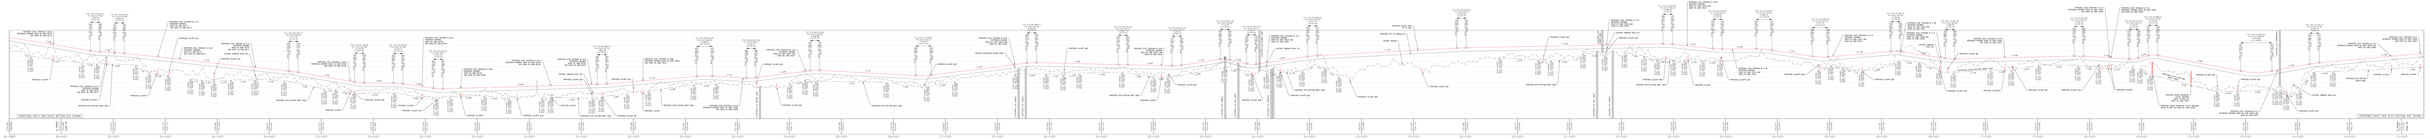

| | | |

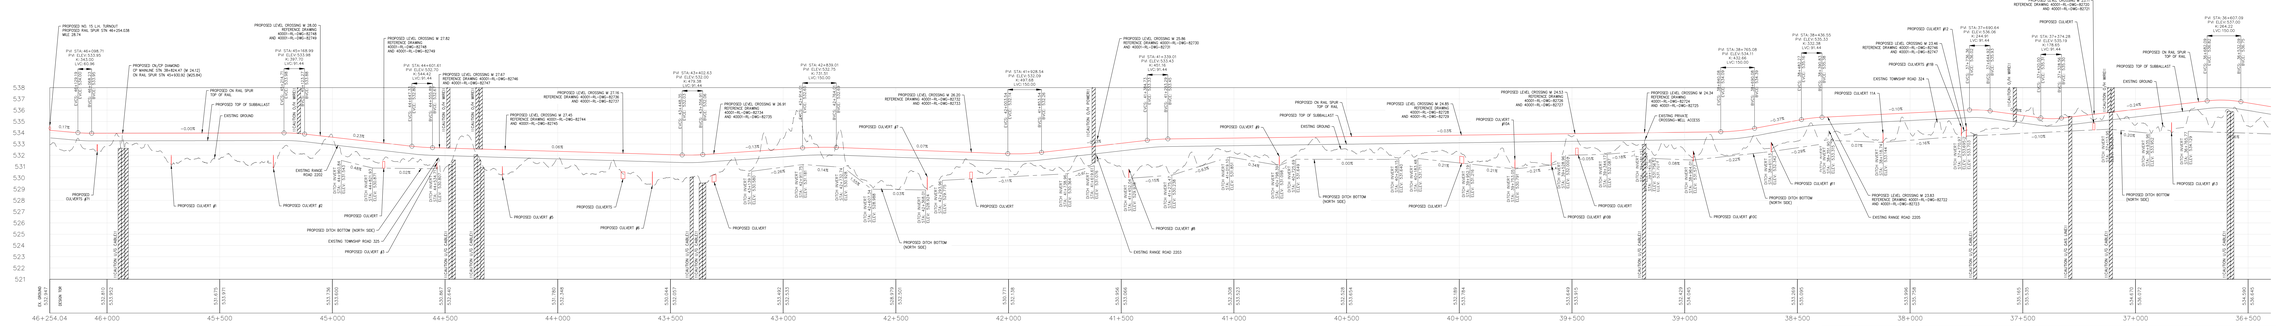
46+254.04
46+000
45+500
45+000
44+500
44+000
43+500
43+000
42+500
42+000
41+500
41+000
40+500
40+000
39+500
39+000
38+500
38+000
37+500
37+000
36+500
538
537
536
535
534
533
532
531
530
529
528
527
526
525
524
523
522
521
EX. GROUND
BOTTOM TOP
PROPOSED NO. 15 L.H. TURNOUT
PROPOSED RAIL SPUR STN 46+254.038
MILE 28.74
PROPOSED ON/OFF DIAMOND
(IN MAINLINE STN 36+924.47 (M 24.12)
(IN RAIL SPUR STN 45+918.92 (M 28.54))
PROPOSED ON RAIL SPUR
PROPOSED TOP OF SUBBALLAST
EXISTING GROUND
PROPOSED CULVERTS #1
PROPOSED CULVERT #1
PROPOSED DITCH BOTTOM (NORTH SIDE)
EXISTING TWP ROAD 325
PROPOSED CULVERT #2
PROPOSED CULVERTS
PROPOSED CULVERT #3
PROPOSED CULVERT #4
EXISTING TWP ROAD 324
EXISTING RANGE ROAD 2202
EXISTING TWP ROAD 324
EXISTING RANGE ROAD 2203
EXISTING RANGE ROAD 2205
